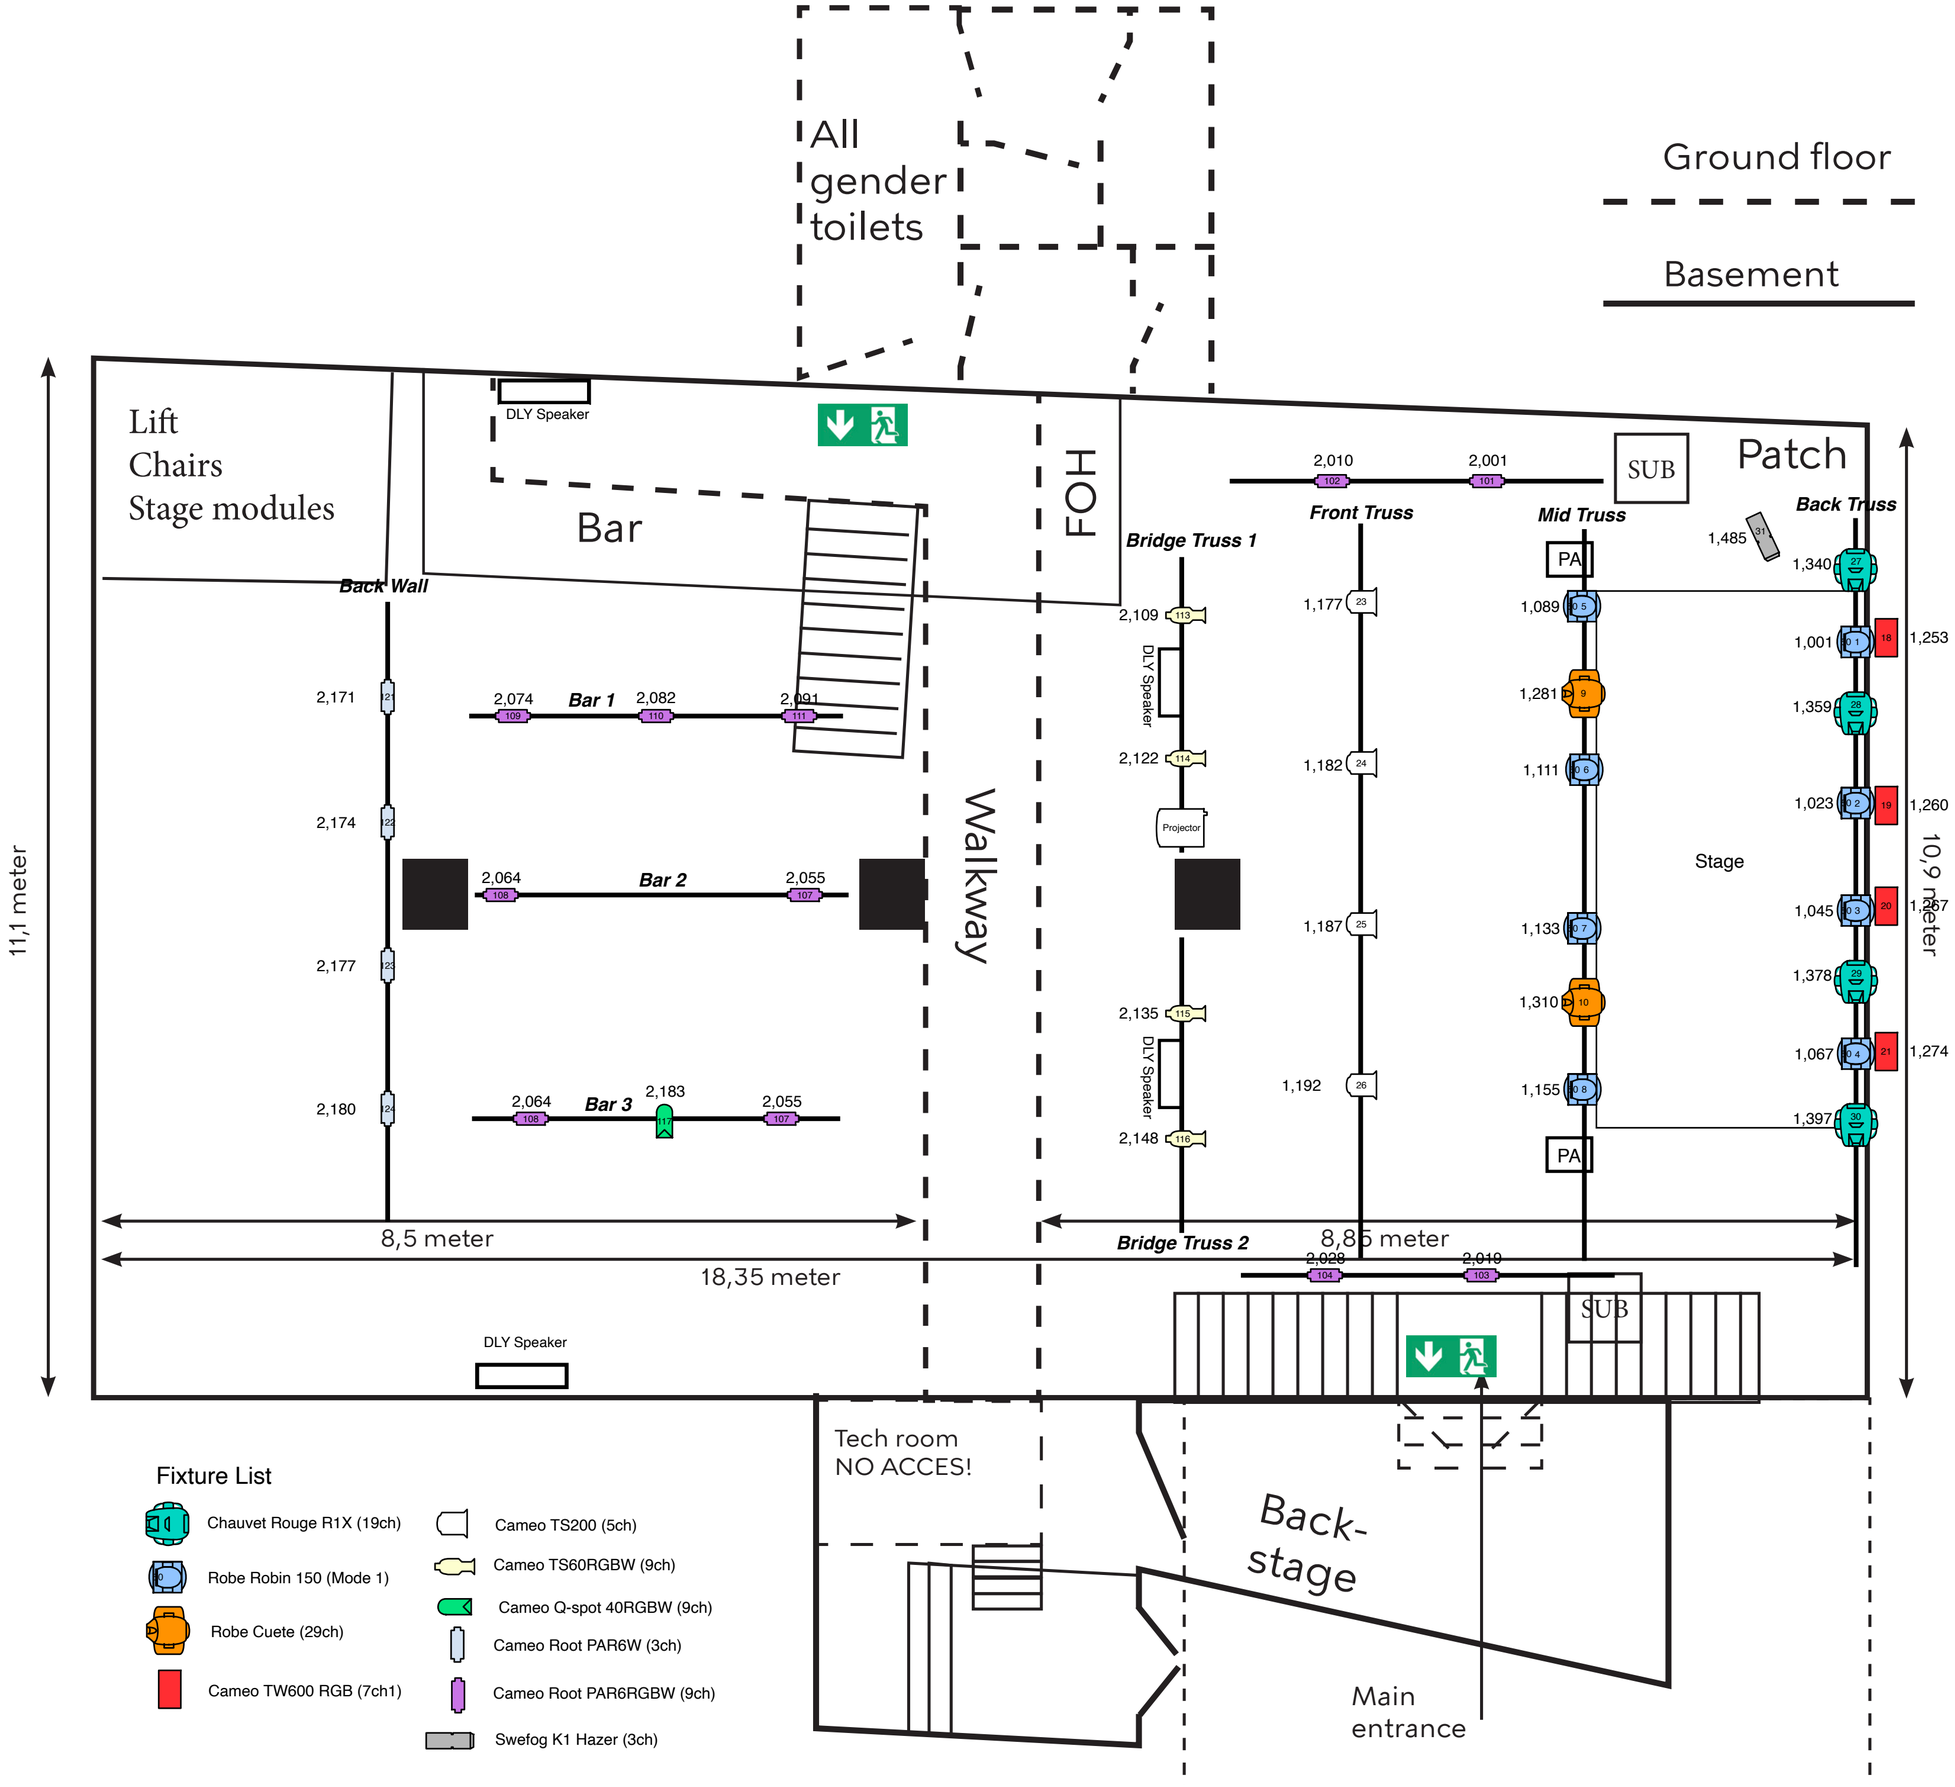
Ground floor
Basement
All gender toilets
Lift
Chairs
Stage modules
DLY Speaker
Bar
FOH
Walkway
Patch
SUB
Back Wall
Bar 1
Bar 2
Bar 3
Bridge Truss 1
Bridge Truss 2
Front Truss
Mid Truss
Back Truss
PA
Stage
Projector
11,1 meter
10,9 meter
8,5 meter
8,85 meter
18,35 meter
Tech room
NO ACCES!
Back-
stage
Main
entrance
Fixture List
Chauvet Rouge R1X (19ch)
Robe Robin 150 (Mode 1)
Robe Cuete (29ch)
Cameo TW600 RGB (7ch1)
Cameo TS200 (5ch)
Cameo TS60RGBW (9ch)
Cameo Q-spot 40RGBW (9ch)
Cameo Root PAR6W (3ch)
Cameo Root PAR6RGBW (9ch)
Swefog K1 Hazer (3ch)